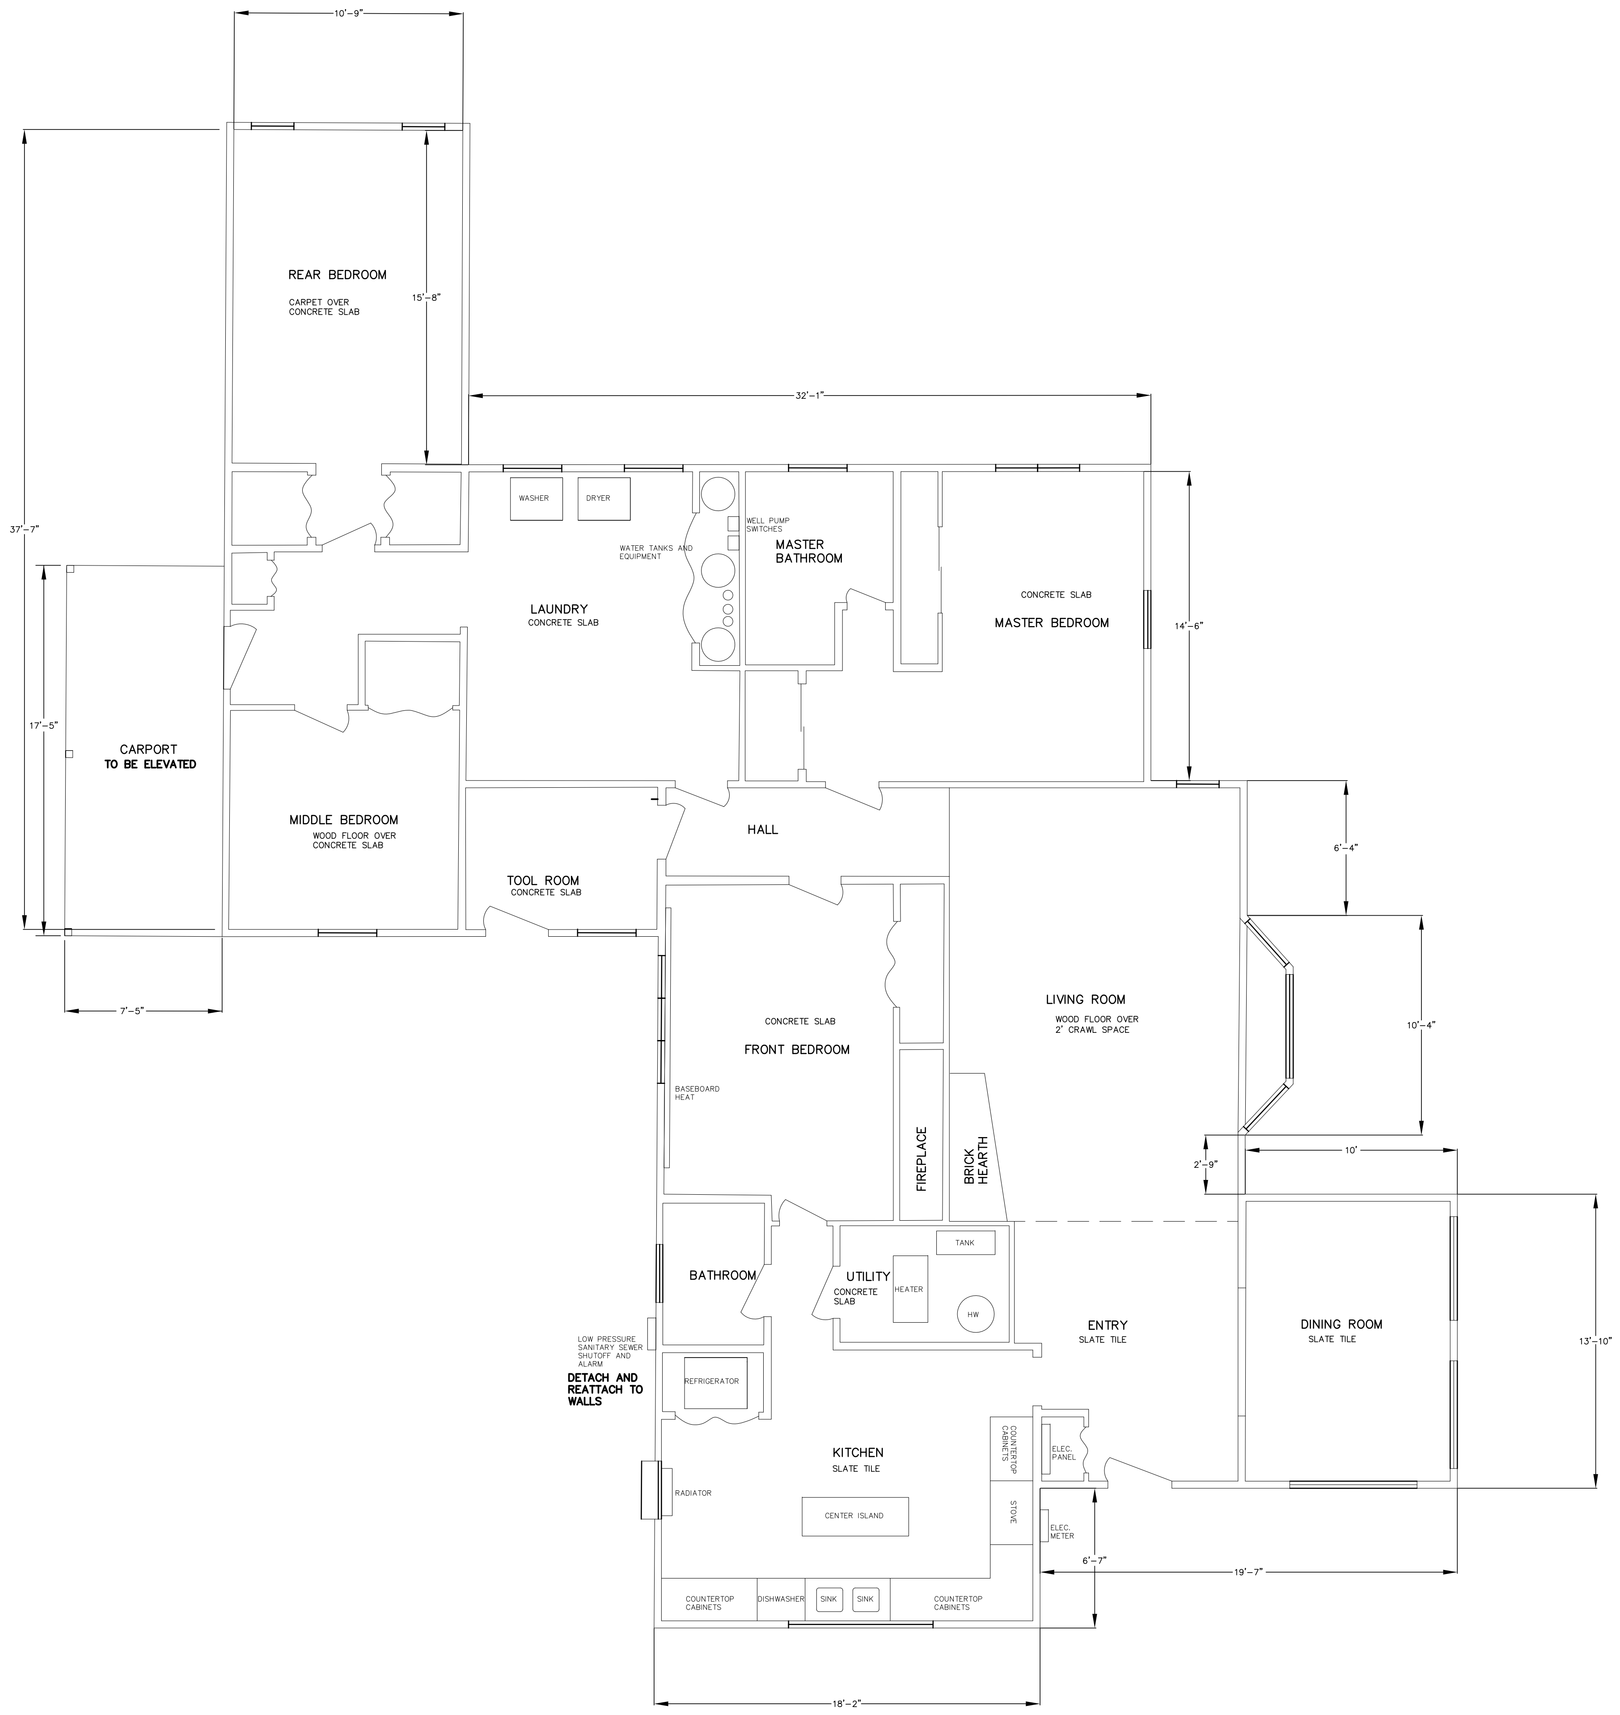

EXISTING LOWER LEVEL PLAN

SCALE: 1/4" = 1'-0"

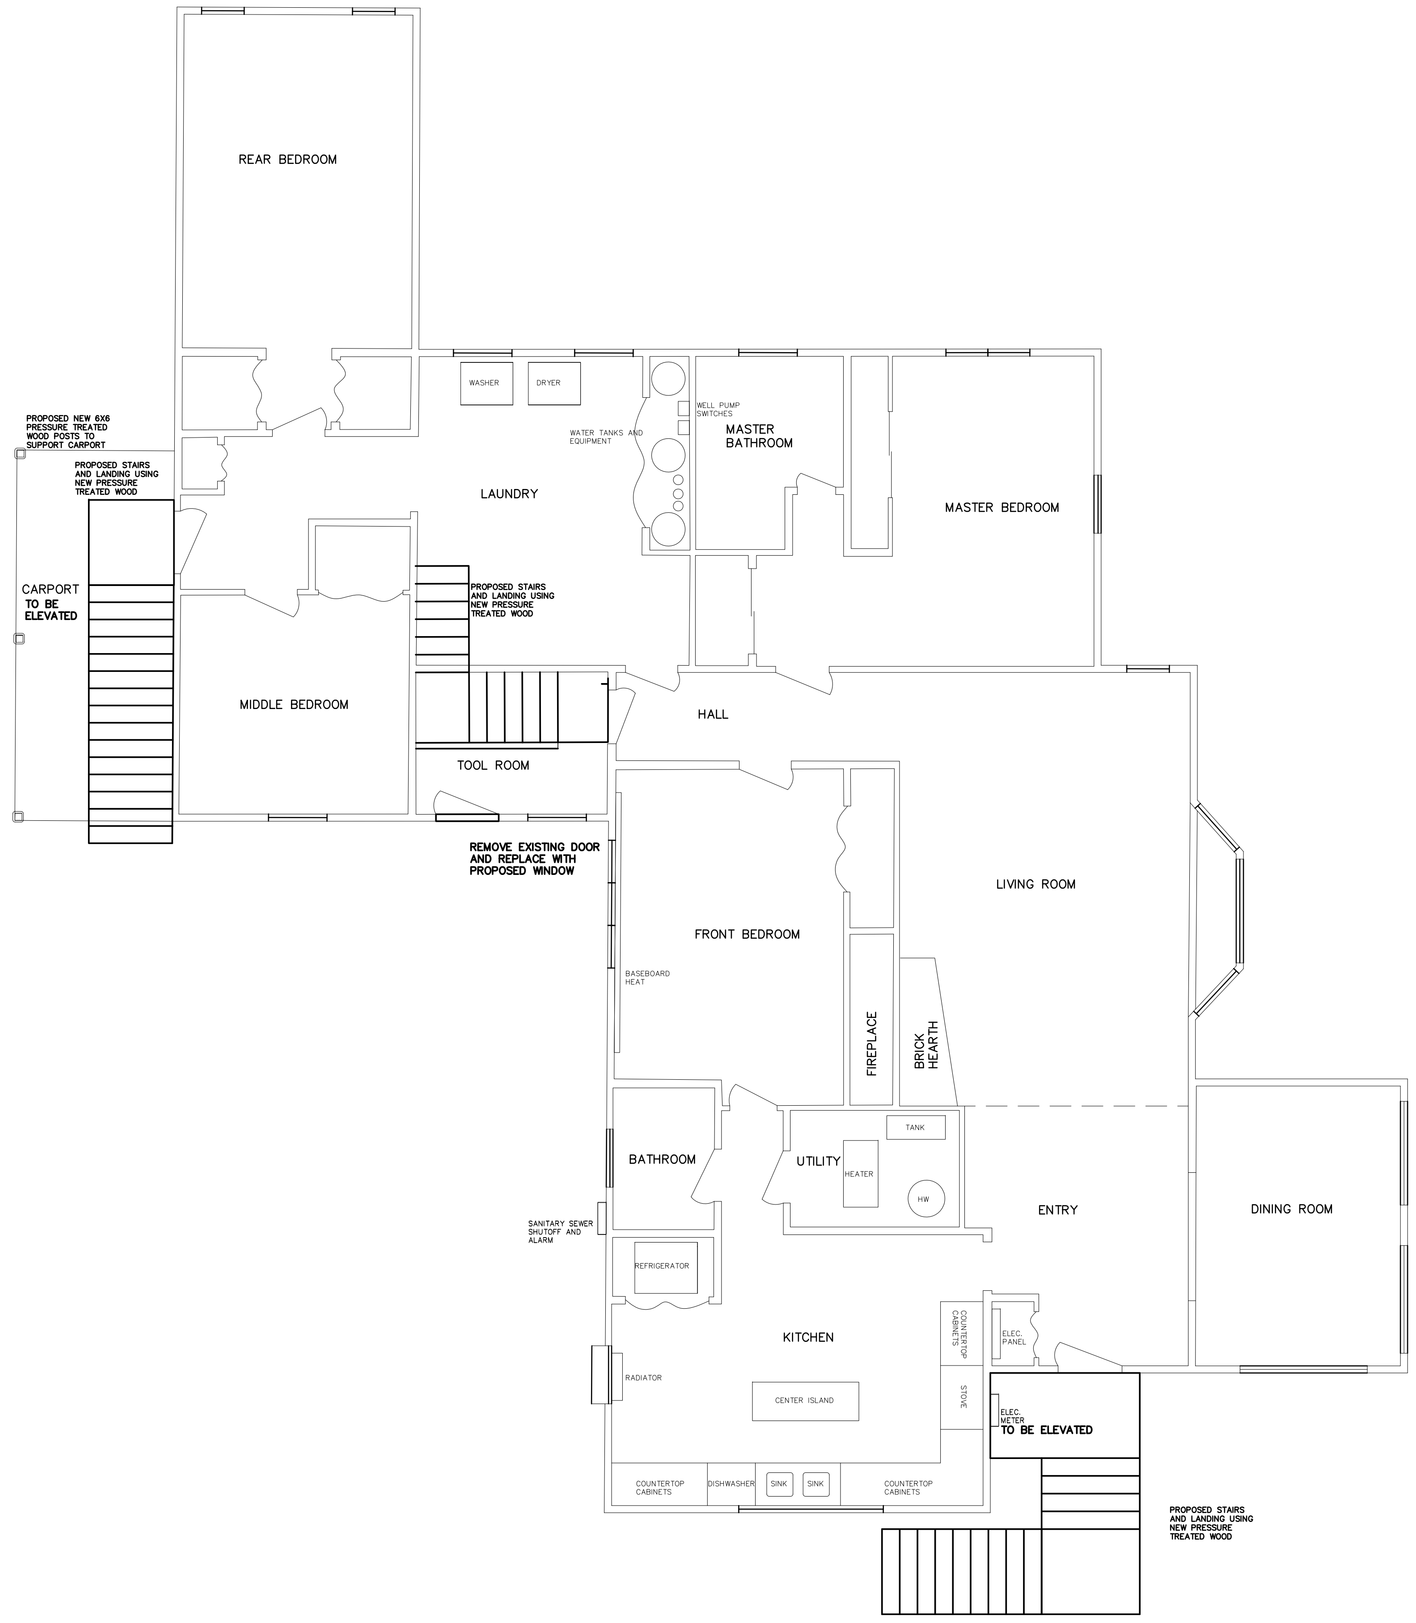

PROPOSED UPPER LEVEL PLAN

SCALE: 1/4" = 1'-0"

ALL DOCUMENTS PREPARED BY REMINGTON & VERNICK ENGINEERS ARE INSTRUMENTS OF SERVICE IN RESPECT OF THE PROJECT. THEY ARE NOT INTENDED OR REPRESENTED TO BE SUITABLE FOR REUSE BY OWNER OR OTHERS ON EXTENSIONS OF THE PROJECT OR ON ANY OTHER PROJECT.

ANY REUSE WITHOUT WRITTEN VERIFICATION OR ADAPTATION BY REMINGTON & VERNICK ENGINEERS FOR THE SPECIFIC PURPOSE INTENDED WILL BE AT OWNERS SOLE RISK AND WITHOUT LIABILITY OR LEGAL EXPOSURE TO REMINGTON & VERNICK ENGINEERS; AND OWNER SHALL INDEMNIFY AND HOLD HARMLESS REMINGTON & VERNICK ENGINEERS FROM ALL CLAIMS, DAMAGES, LOSSES AND EXPENSES ARISING OUT OF OR RESULTING THEREFROM.

NO.	REVISION	DATE	BY	CHK. BY

FLOOR PLANS

1451 RIVER ROAD
LOWER MAKEFIELD TOWNSHIP
BUCKS COUNTY, PENNSYLVANIA

DATE:

THOMAS F. BEACH PROFESSIONAL ENGINEER LIC. NO. PE-050946-E

R V & B **REMINGTON, VERNICK & BEACH ENGINEERS**
922 FAYETTE STREET, CONSHOHOCKEN, PA. 19428
(610) 940-1050, FAX: (610) 940-1161, WEB SITE ADDRESS: WWW.RVE.COM

SCALE	DATE	DRAWN BY	DSGN. BY	CHK'D. BY	DWG. NO.	SHEET NO.
1/4"=1'-0"	6/2013	JMB	EFK	TFB	PBLMT030	5 OF 9

DWG FILE PATH/NAME
c:\Drafting\Drafting\PA\Lower Makefield Township\PBLMT030 - 1451 River Road\floor plan